BGC Fibre Cement

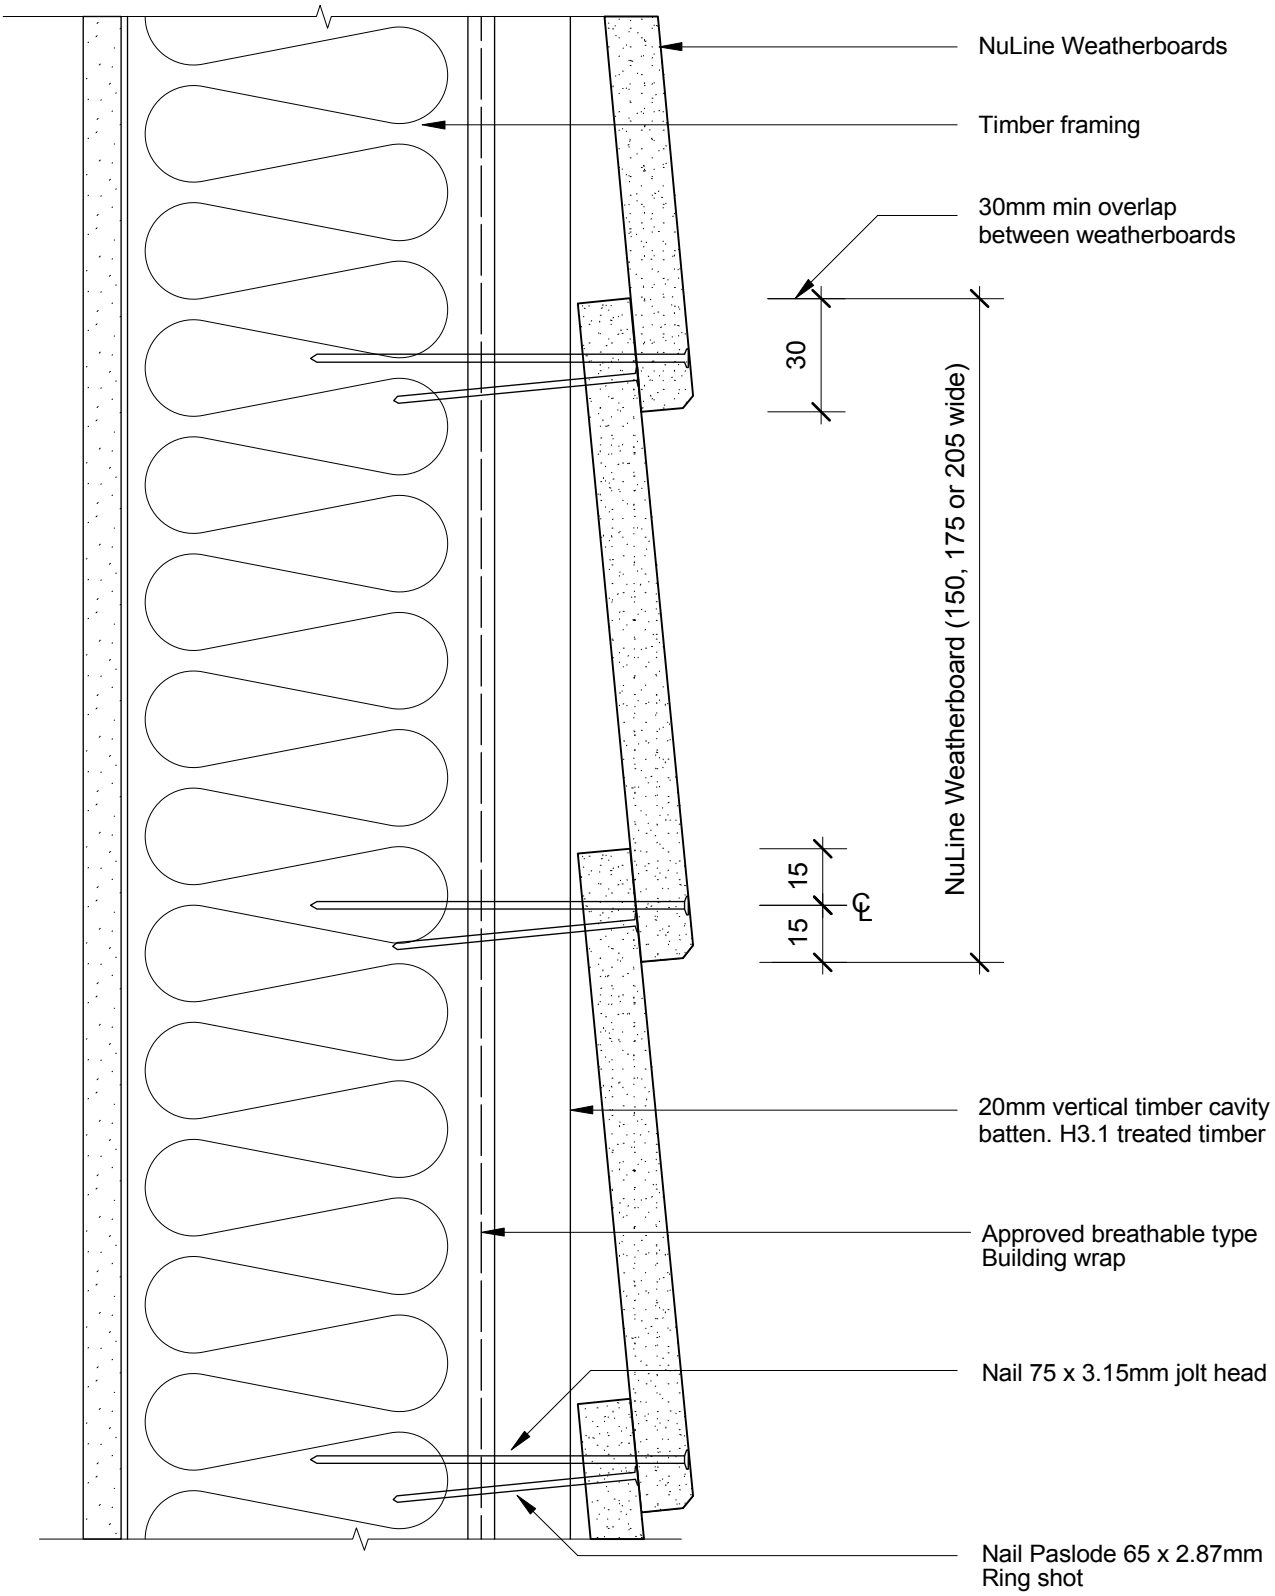

PROFILE NuLine Weatherboards

DETAIL Exposed Nail Fix
Cavity Construction

DATE Jan 2009

SCALE 1:2 @ A4

DETAIL NO. NU-04